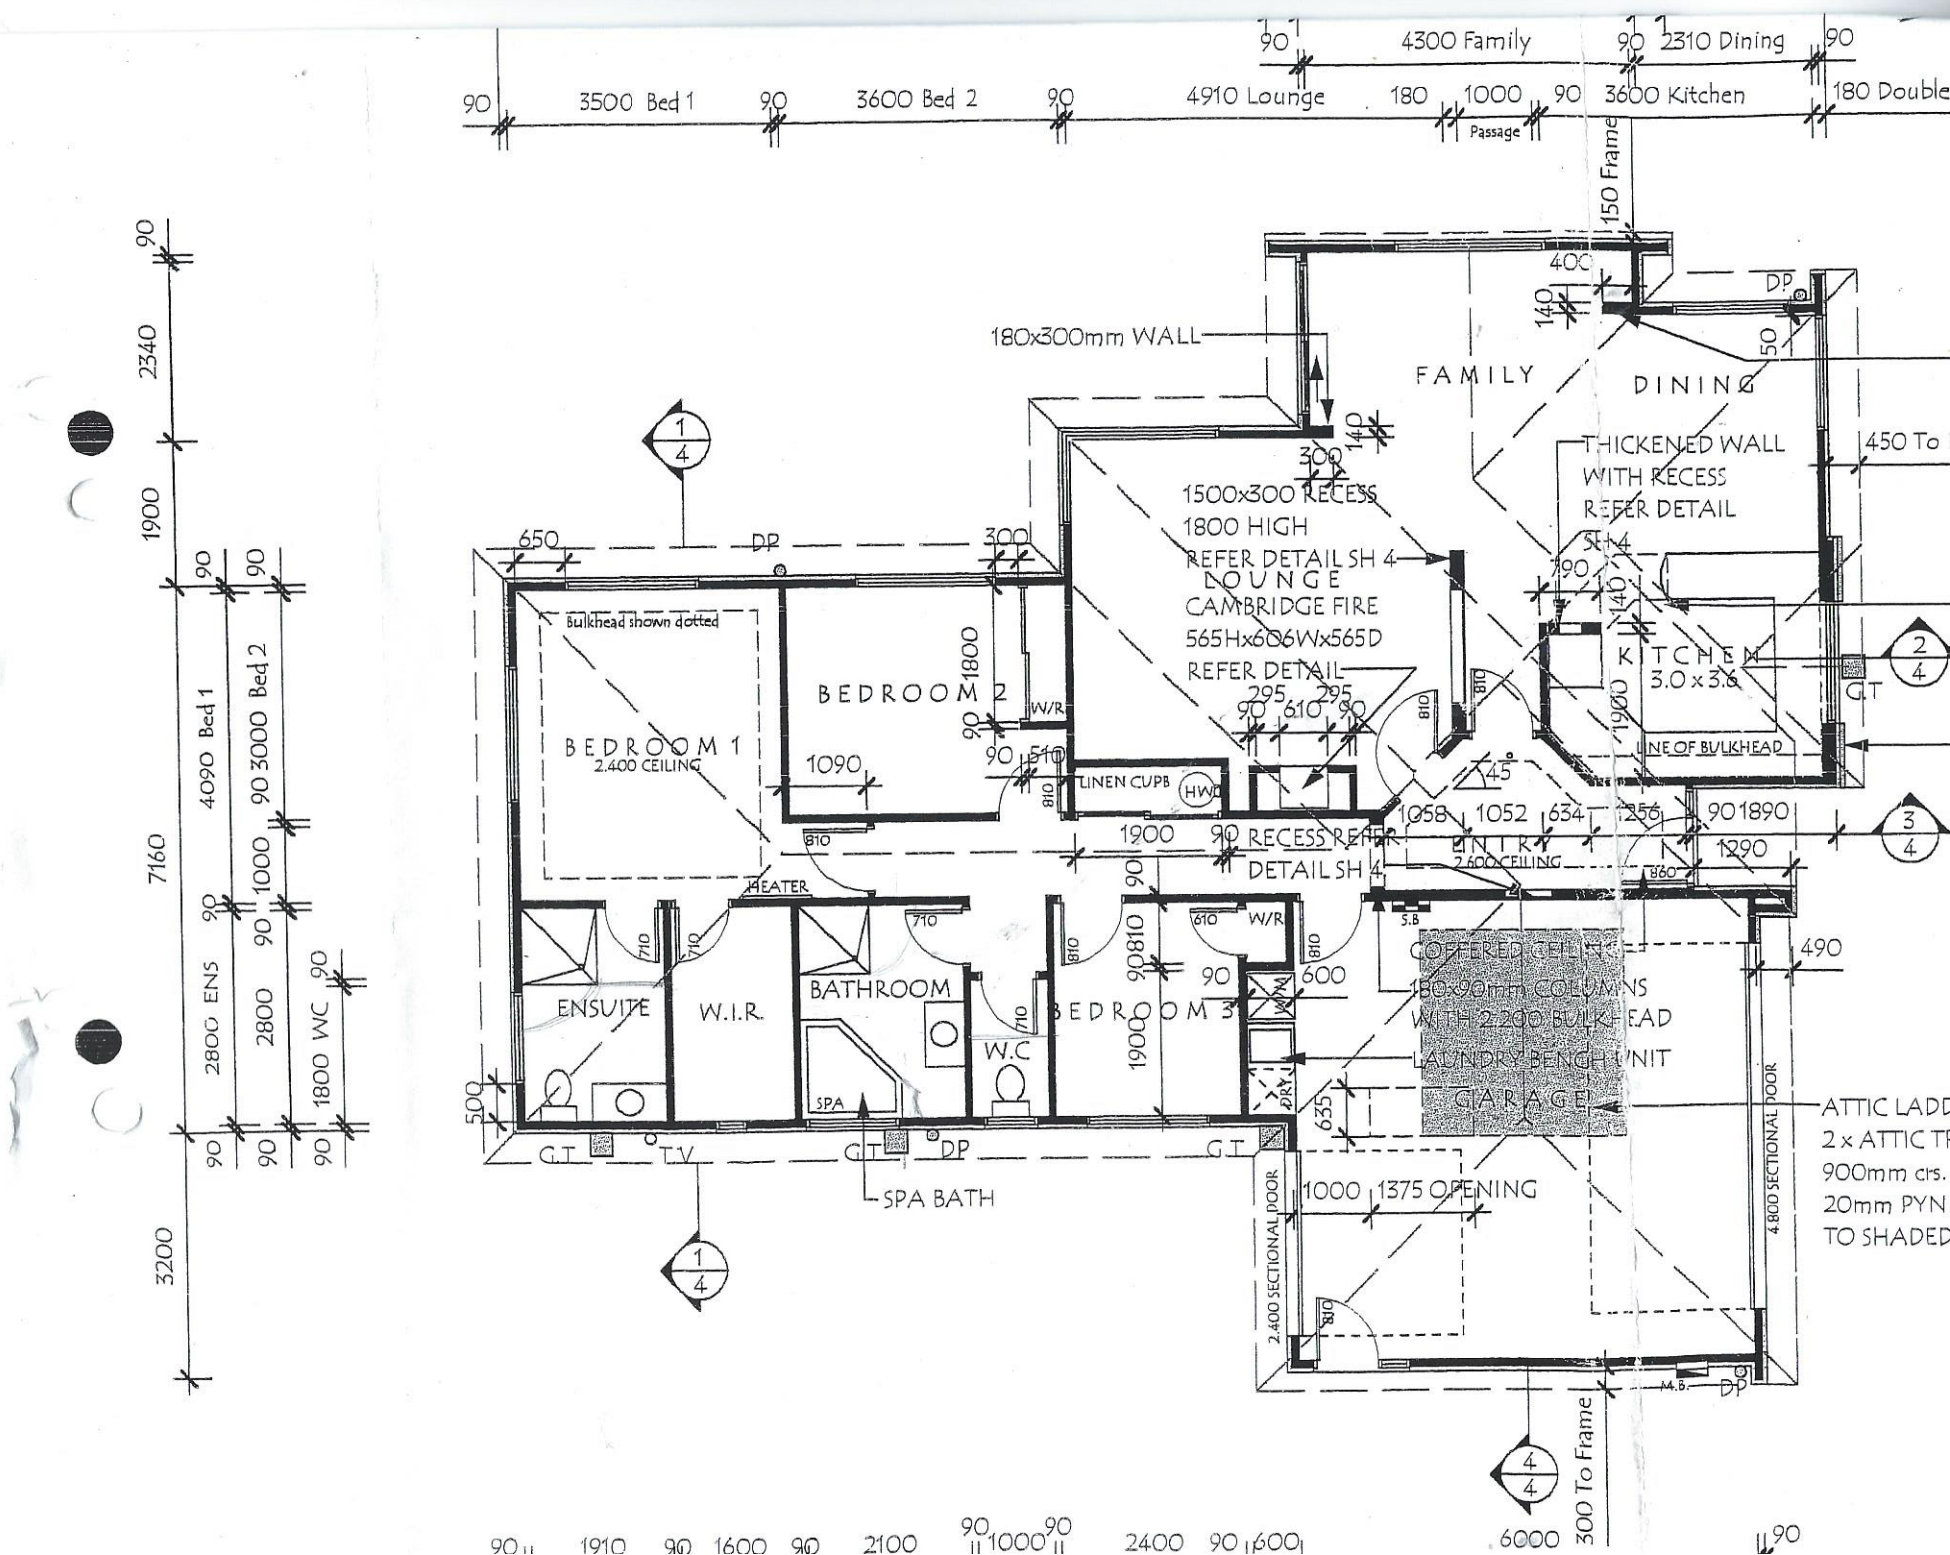
4300 Family
2310 Dining
3500 Bed 1
3600 Bed 2
4910 Lounge
1000 Passage
3600 Kitchen
180 Double
150 Frame
180x300mm WALL
FAMILY
DINING
THICKENED WALL
WITH RECESS
REFER DETAIL
SH 4
1500x300 RECESS
1800 HIGH
REFER DETAIL SH 4
LOUNGE
CAMBRIDGE FIRE
565Hx606Wx565D
REFER DETAIL
KITCHEN
3.0 x 3.6
LINE OF BULKHEAD
Bulkhead shown dotted
BEDROOM 1
2.400 CEILING
BEDROOM 2
LINEN CUPB
HWD
RECESS REFER
DETAIL SH 4
ENTRY
2.600 CEILING
HEATER
ENSUITE
W.I.R.
BATHROOM
W.C
BEDROOM 3
SPA
SPA BATH
COFFERED CEILING
150x90mm COLUMNS
WITH 2.200 BULKHEAD
LAUNDRY BENCH UNIT
GARAGE
2.400 SECTIONAL DOOR
4.800 SECTIONAL DOOR
1000 1375 OPENING
ATTIC LADD
2 x ATTIC TR
900mm crs.
20mm PYN
TO SHADED
300 To Frame
450 To
2340
1900
7160
3200
4090 Bed 1
3000 Bed 2
2800 ENS
2800
1800 WC
1000
1910
1600
2100
2400
6000