Note: These plans, designs & related documentation are confidential & remain the property of Customkit Buildings Ltd. Do not copy or reproduce without the permission of Customkit Buildings Ltd.

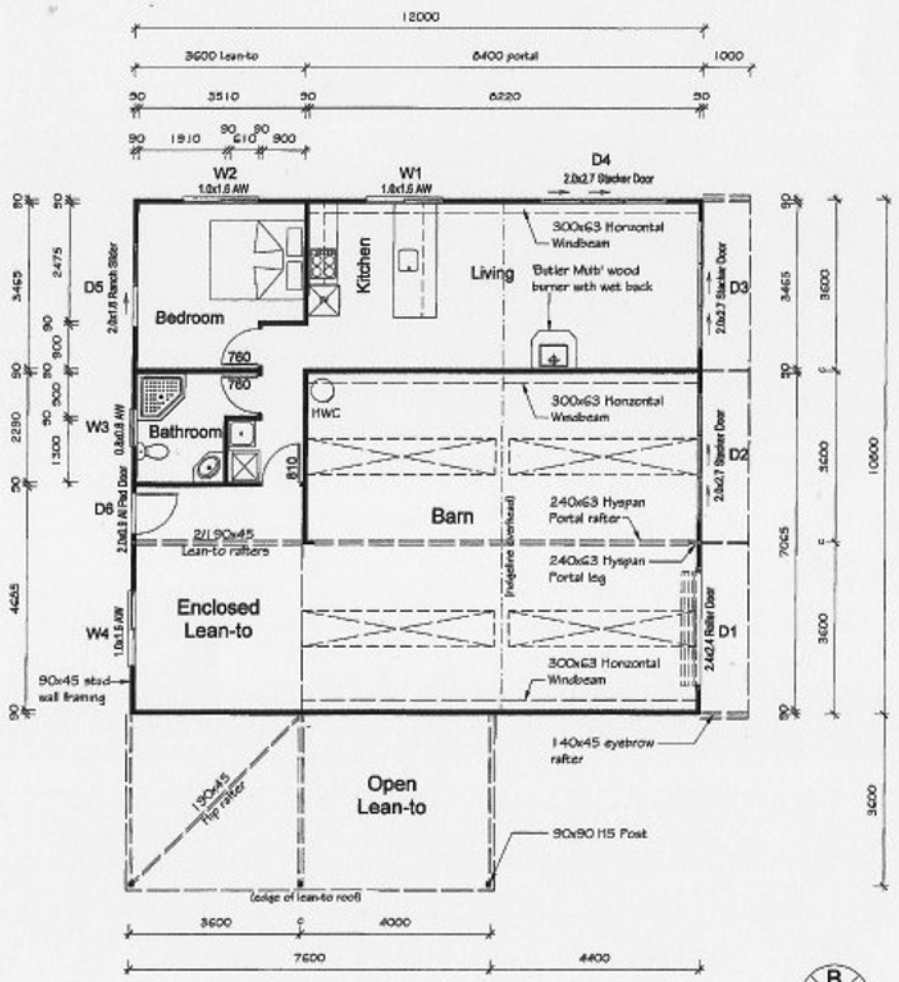

FLOOR PLAN
Scale: 1:100 Area: 156.96m²

B D A C

DRAFT

Status:

Proposed: BARN with ACCOMODATION			Client: Simstal Macadamia Ltd	Title: FLOOR PLAN	
Ref: CB 875	Drawn: NH	Start Date: 12/06/11	Site: 882 South Head HELENSVILLE	Scale: 1:100	Sheet: 2 of 2

Revision: - / 21/06/11

Ph 09 238 6518 Fax 09 238 5620 1/25 Kitchener Road, Pukekohe. PO Box 955 Pukekohe
Email customkit@clear.net.nz Web www.customkit.co.nz

CUSTOMKIT

[redacted]